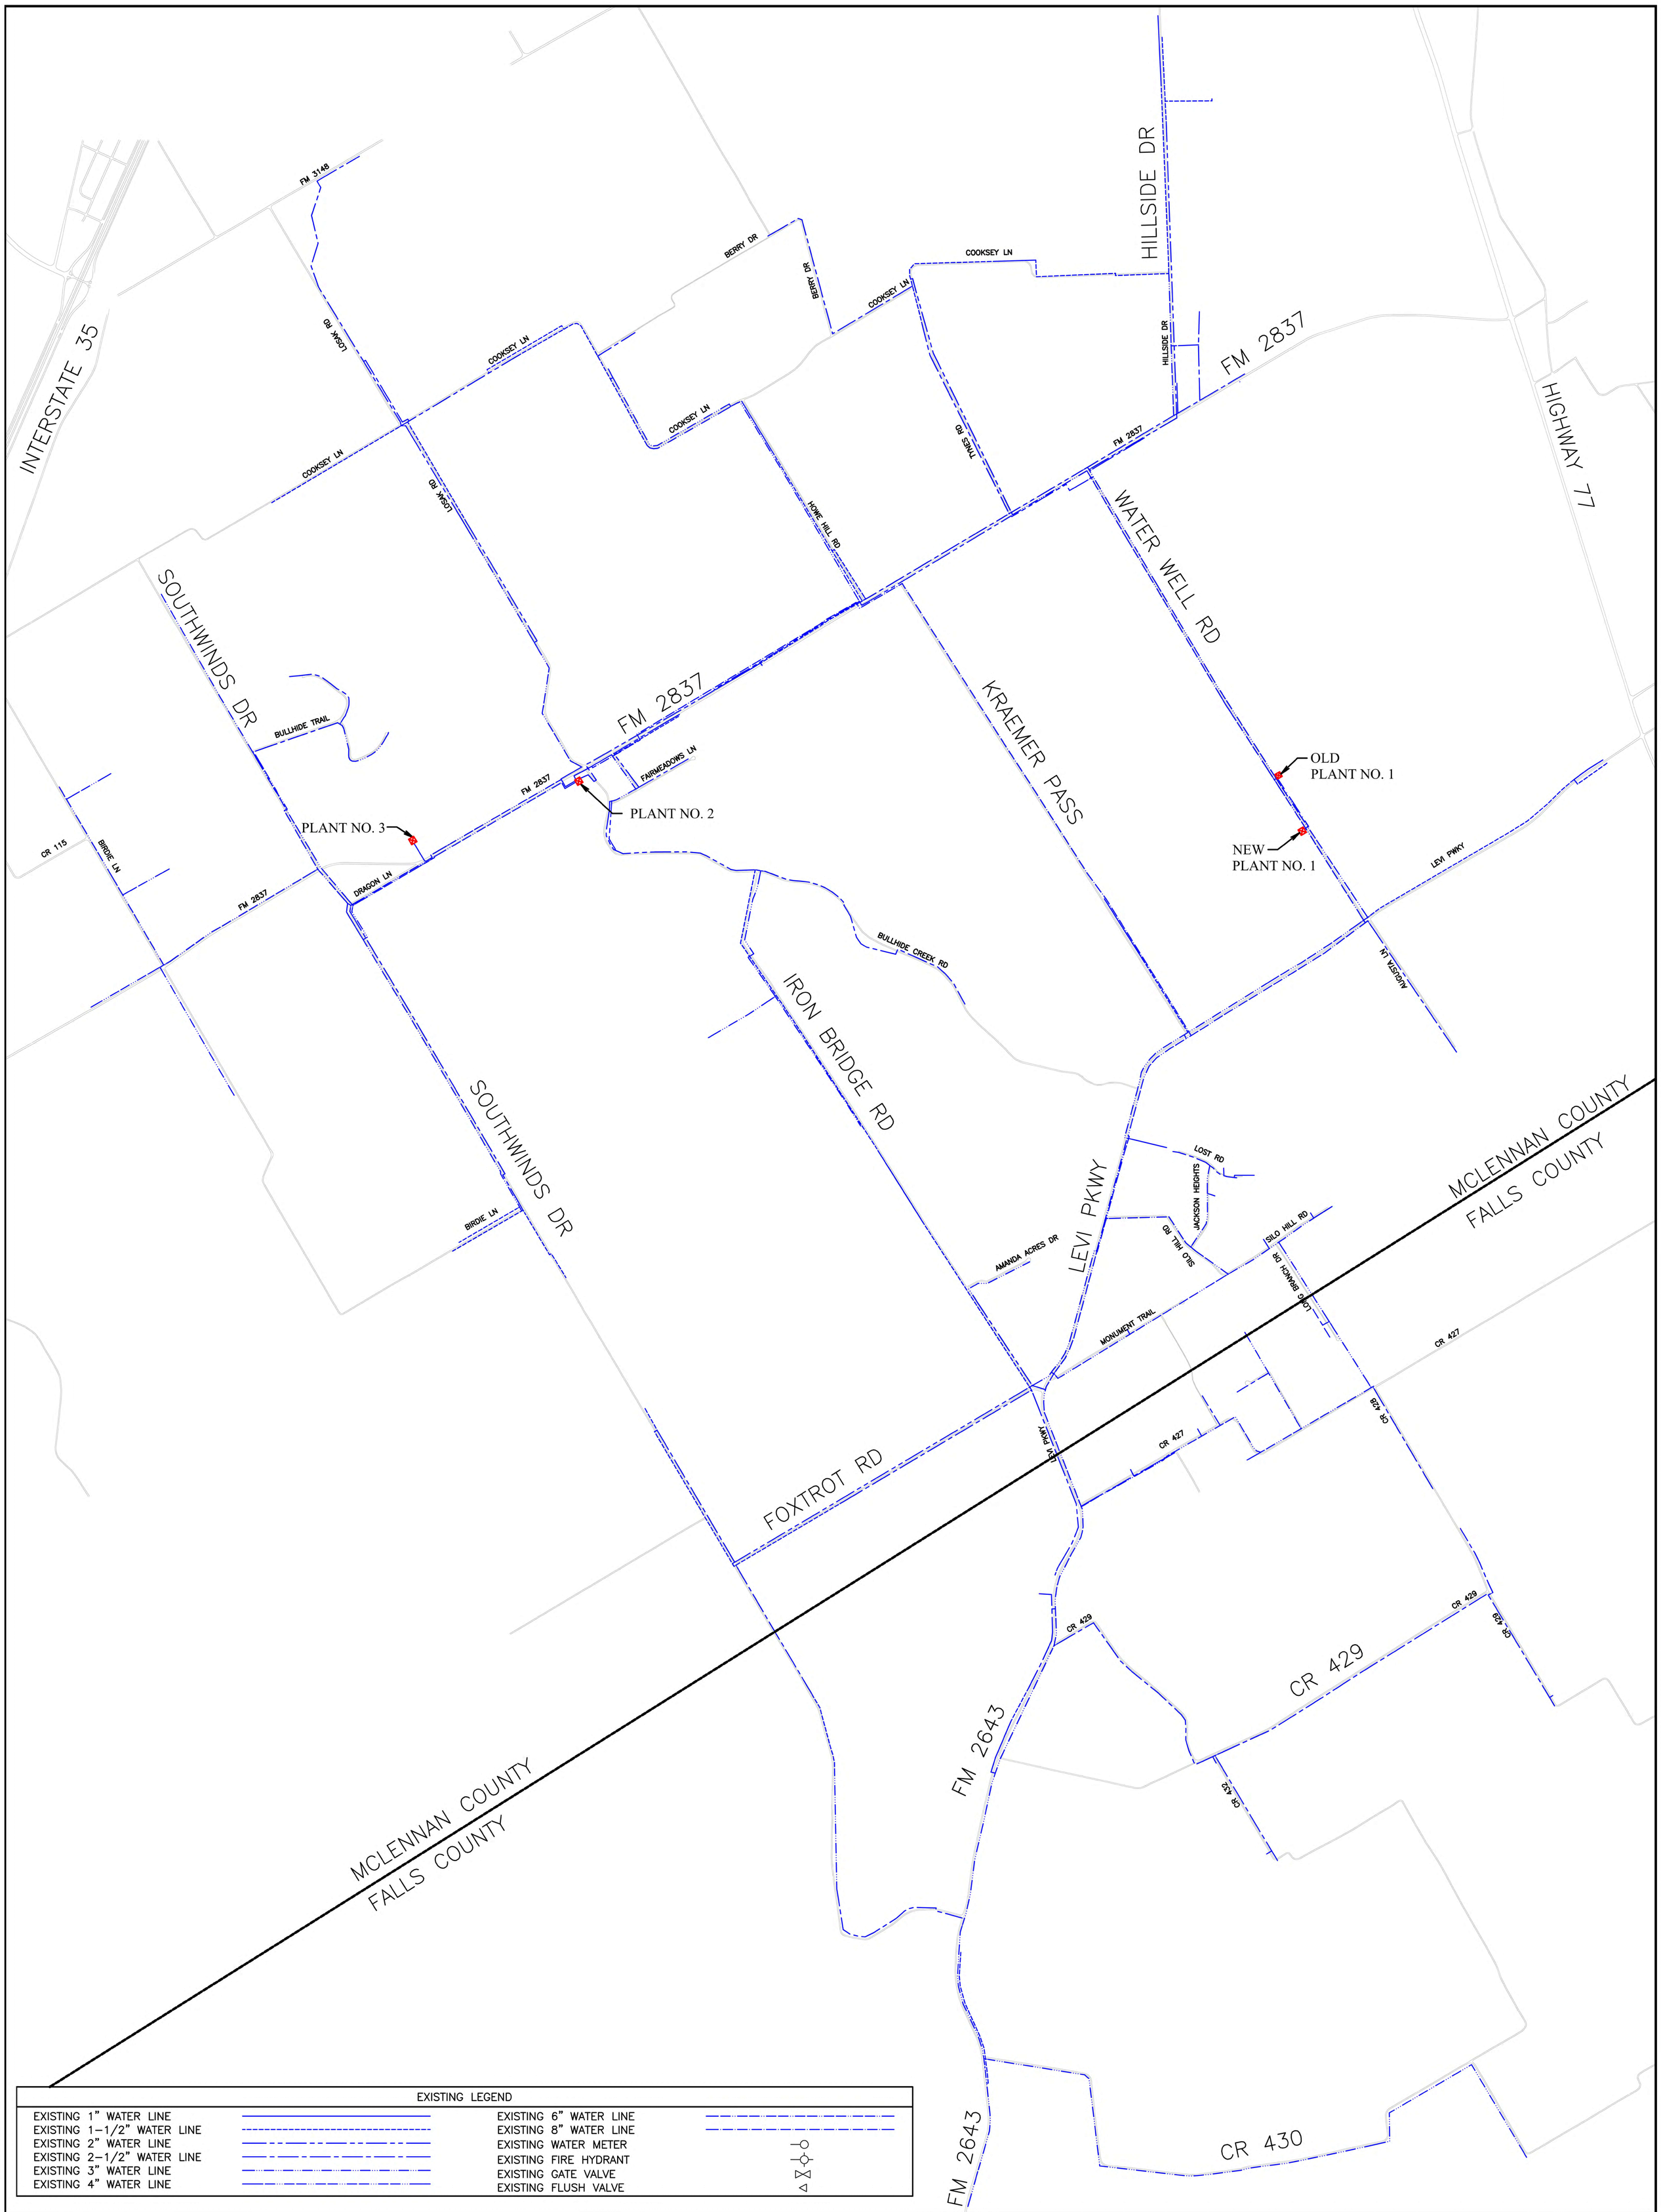


| EXISTING LEGEND | | | |
|---|---|---|---|
| EXISTING 1" WATER LINE | | EXISTING 6" WATER LINE | |
| EXISTING 1-1/2" WATER LINE | | EXISTING 8" WATER LINE | |
| EXISTING 2" WATER LINE | | EXISTING WATER METER | |
| EXISTING 2-1/2" WATER LINE | | EXISTING FIRE HYDRANT | |
| EXISTING 3" WATER LINE | | EXISTING GATE VALVE | |
| EXISTING 4" WATER LINE | | EXISTING FLUSH VALVE | |

# LEVI WATER SUPPLY CORPORATION

0' 1,500' 3,000' 4,500' 6,000'